FilmL.A., Inc.
6255 W Sunset Blvd, 12th Floor
Hollywood, CA 90028
t: (213)977-8600 - f: (213)977-8601
www.filmla.com

Summary Information

Permit No: F00147785 **Type of Permit:** FILMING **Release Date:** 02/04/2019

Production Company HEY BABY FILMS LLC

Insured Company Name HEY BABY FILMS LLC
Contact Phone No. 1 323-475-9180
Contact Phone No. 2
Fax
Address 316 S VENICE BLVD, SUITE 200
VENICE, California 90291

Production Title ROSS

Type of Production Commercial - Standard

Producer Thomas Martin

Director Josh Soskin

1st AD Ben Randolph

Production Manager NA NA

FilmL.A. Coordinator Carri Stevens

Location Manager JASON MADISON
Primary Phone Mobile - 310-806-2896
Secondary Phone

Location Assistant NA NA
Primary Phone Mobile - 000-000-0000
Secondary Phone

Fees

Posting 600	$138.00
Posting 1200	$276.00
Notification Charge	$340.00
FILMLA NON-REFUNDABLE FILM APPLICATION FEE	$685.00
LA COUNTY FIRE REVIEW	$282.00
LA CITY FIRE DEPARTMENT SPOT CHECK SURCHARGE	$85.00
DIAMOND BAR - FILM AND STILL PHOTO APPLICATION FEE	$451.88

Total Permit Fee $2,257.88

Number of Locations 3

NOT A PERMIT

FilmL.A., Inc.
6255 W Sunset Blvd, 12th Floor
Hollywood, CA 90028
t: (213)977-8600 - f: (213)977-8601
www.filmla.com

Summary Information — Location

Permit Number	F00147785	**Location Manager**	JASON MADISON
Production Company	HEY BABY FILMS LLC	Primary Phone	Mobile - 310-806-2896
Insured Company	HEY BABY FILMS LLC	Secondary Phone	
Production Title	ROSS		

Location Address 2805 Gilroy St, Los Angeles, CA, 90039

Location Type Warehouse

Prep Dates 2/4/2019 - 2/4/2019 07:00 - 22:00 1 day

Film Dates 2/5/2019 - 2/6/2019 04:00 - 22:00 2 days

Open or Closed to the Public Open

Generic Conditions

*LA CITY AND/OR LA COUNTY FIRE CHECKLIST ATTACHED TO FINAL PERMIT. THE PERMITTEE IS RESPONSIBLE FOR COMPLETING CHECKLIST PRIOR TO FILMING ACTIVITY AT THIS LOCATION. NON COMPLIANCE MAY RESULT IN ASSIGNMENT OF A FIRE OFFICER.
Equipment staging and vehicles may park on one side of the street only.
Must Maintain 5' Clearance on Sidewalks/Walkways
Must maintain local/emergency access
No cast or crew parking on area streets
Number of uniformed officers listed on the permit is a minimum requirement.
Permittee remains responsible for deploying a sufficient number of uniformed officers to provide traffic and crowd control to ensure the safety of the film crew and the public.
Traffic control must be done in accordance w/MUTCD
Traffic Officers Required
Uniformed officers shall have a copy of the film permit in their possession and are required to confirm that all traffic control signage devices are in place.

Please see attached documents

Ripple St btwn Clearwater St - Worthen Ave ES curb - Hey Baby Films LLC 2-5 and 2-6.pdf
Hey Baby AA 2019.pdf

Equipment on Location

Type	Quantity
5 or 10 ton trucks	3
Cast/Crew vehicles	50
Catering Truck	1
Cube Trucks	3
Generator	1
Motor Homes	1

Personnel on Location

Type	Quantity
Cast	5
Crew	50
Off-Duty/Retired LAPD Officer(s)	2
Spot Check	1

NOT A PERMIT

FilmL.A., Inc.
6255 W Sunset Blvd, 12th Floor
Hollywood, CA 90028
t: (213)977-8600 - f: (213)977-8601
www.filmla.com

Summary Information — Location

Permit Number F00147785
Production Company HEY BABY FILMS LLC
Insured Company HEY BABY FILMS LLC
Production Title ROSS

Location Manager JASON MADISON
Primary Phone Mobile - 310-806-2896
Secondary Phone

Portable restrooms	1
Vans	2

Filming Activities Camera on sticks; Equipment on property; Equipment on sidewalk only.; Exterior establishing shots; Exterior models against scenery; Intermittent traffic control - 2 minutes standard; Camera and equipment on sidewalk and property, models walking on sidewalks also. ITC on Ripple St; No interior filming;

Jurisdiction **Political:** Los Angeles City - Council District 13 **Police:** Los Angeles Police Department **Fire:** Los Angeles City

Thomas Guide **Page:** 594 **Grid:** E3

Approvals

LOS ANGELES CITY POLICE DEPARTMENT	Gabriel Aleman
FILMLA. CLOSURES	Joshua Mingo
LOS ANGELES CITY DEPARTMENT OF PUBLIC WORKS	Vanessa Martin

Parking

Base Camp
Location Type : Filming Location

Crew Parking
Location Type : Other Location
2752 Fruitdale St., Los Angeles, CA, 90039

Parking Notes
Could not find an actual address for the lot

Posting "No Parking" signs W/S RIPPLE ST., CLEARWATER ST- WORTHEN AVE
N/S CLEARWATER ST., RIPPLE ST- WEST TO END OF CUL DE SAC

Approximate Footage 901 - 1200 **Log Number** 230817

Date(s) 2/4/2019 to 2/6/2019 **Time(s)** 00:00 to 00:00

Posting "No Parking" signs E/S RIPPLE ST., CLEARWATER ST- WORTHEN AVE

Approximate Footage 301 - 600 **Log Number** 230818

Date(s) 2/5/2019 to 2/6/2019 **Time(s)** 00:00 to 00:00

NOT A PERMIT

FilmL.A., Inc.
6255 W Sunset Blvd, 12th Floor
Hollywood, CA 90028
t: (213)977-8600 - f: (213)977-8601
www.filmla.com

Summary Information — Location

Permit Number	F00147785	**Location Manager**	JASON MADISON
Production Company	HEY BABY FILMS LLC	Primary Phone	Mobile - 310-806-2896
Insured Company	HEY BABY FILMS LLC	Secondary Phone	
Production Title	ROSS		

Lane / Full Closure CURB LANE CLOSURE- E/S RIPPLE ST., CLEARWATER ST- WORTHEN AVE

Approximate Footage 0 - 300

Date(s) 2/5/2019 to 2/6/2019 **Time(s)** 06:00 to 22:00

NOT A PERMIT

FilmL.A., Inc.
6255 W Sunset Blvd, 12th Floor
Hollywood, CA 90028
t: (213)977-8600 - f: (213)977-8601
www.filmla.com

Summary Information — Location

Permit Number	F00147785	**Location Manager**	JASON MADISON
Production Company	HEY BABY FILMS LLC	Primary Phone	Mobile - 310-806-2896
Insured Company	HEY BABY FILMS LLC	Secondary Phone	
Production Title	ROSS		

Location Address 2760 Clearwater St, Los Angeles, CA, 90039

Location Type Business

Film Dates 2/5/2019 - 2/5/2019 04:00 - 22:00 1 day

Open or Closed to the Public Open

Generic Conditions *LA CITY AND/OR LA COUNTY FIRE CHECKLIST ATTACHED TO FINAL PERMIT. THE PERMITTEE IS RESPONSIBLE FOR COMPLETING CHECKLIST PRIOR TO FILMING ACTIVITY AT THIS LOCATION. NON COMPLIANCE MAY RESULT IN ASSIGNMENT OF A FIRE OFFICER.
All vehicles must be parked on private property
Must Maintain 5' Clearance on Sidewalks/Walkways
Must maintain local/emergency access
No cast or crew parking on area streets
No interference with vehicular or pedestrian traffic

Equipment on Location

Type	Quantity
5 or 10 ton trucks	3
Cast/Crew vehicles	50
Catering Truck	1
Cube Trucks	3
Generator	1
Motor Homes	1
Vans	2

Personnel on Location

Type	Quantity
Cast	5
Crew	50
Spot Check	1

Filming Activities Equipment on sidewalk only.; Exterior Dialogue; Exterior establishing shots;

Jurisdiction **Political:** Los Angeles City - Council District 13 **Police:** Los Angeles Police Department **Fire:** Los Angeles City

Thomas Guide **Page:** 594 **Grid:** E3

Approvals LOS ANGELES CITY POLICE DEPARTMENT Gabriel Aleman

Parking

Base Camp	Crew Parking	
Location Type : Filming	Location Type : Other	2752 Fruitdale St., Los Angeles, CA, 90039

NOT A PERMIT

FilmL.A., Inc.
6255 W Sunset Blvd, 12th Floor
Hollywood, CA 90028
t: (213)977-8600 - f: (213)977-8601
www.filmla.com

Summary Information — Location

Permit Number	F00147785	**Location Manager**	JASON MADISON
Production Company	HEY BABY FILMS LLC	Primary Phone	Mobile - 310-806-2896
Insured Company	HEY BABY FILMS LLC	Secondary Phone	
Production Title	ROSS		

Location Location

Parking Notes

Could not find an actual address for the lot

NOT A PERMIT

FilmL.A., Inc.
6255 W Sunset Blvd, 12th Floor
Hollywood, CA 90028
t: (213)977-8600 - f: (213)977-8601
www.filmla.com

Summary Information — Location

Permit Number	F00147785	**Location Manager**	JASON MADISON
Production Company	HEY BABY FILMS LLC	Primary Phone	Mobile - 310-806-2896
Insured Company	HEY BABY FILMS LLC	Secondary Phone	
Production Title	ROSS		

Location Address 2800 Clearwater St, Los Angeles, CA, 90039

Location Type Business

Film Dates 2/5/2019 - 2/5/2019 04:00 - 22:00 1 day

Open or Closed to the Public Open

Generic Conditions *LA CITY AND/OR LA COUNTY FIRE CHECKLIST ATTACHED TO FINAL PERMIT. THE PERMITTEE IS RESPONSIBLE FOR COMPLETING CHECKLIST PRIOR TO FILMING ACTIVITY AT THIS LOCATION. NON COMPLIANCE MAY RESULT IN ASSIGNMENT OF A FIRE OFFICER.
All vehicles must be parked on private property
Must Maintain 5' Clearance on Sidewalks/Walkways
Must maintain local/emergency access
No cast or crew parking on area streets
No interference with vehicular or pedestrian traffic

Equipment on Location

Type	Quantity
5 or 10 ton trucks	4
Cast/Crew vehicles	50
Catering Truck	1
Cube Trucks	3
Generator	1
Honey Wagons	1
Motor Homes	2
Portable restrooms	1
Vans	3

Personnel on Location

Type	Quantity
Cast	5
Crew	55
Spot Check	1

Filming Activities Camera on sticks; Equipment on sidewalk only.; Exterior Dialogue; Exterior establishing shots;

Jurisdiction **Political:** Los Angeles City - Council District 13 **Police:** Los Angeles Police Department **Fire:** Los Angeles City

Thomas Guide **Page:** 594 **Grid:** E3

Approvals LOS ANGELES CITY POLICE DEPARTMENT Gabriel Aleman

NOT A PERMIT

FilmL.A., Inc.
6255 W Sunset Blvd, 12th Floor
Hollywood, CA 90028
t: (213)977-8600 - f: (213)977-8601
www.filmla.com

Summary Information — Location

Permit Number	F00147785	**Location Manager**	JASON MADISON
Production Company	HEY BABY FILMS LLC	Primary Phone	Mobile - 310-806-2896
Insured Company	HEY BABY FILMS LLC	Secondary Phone	
Production Title	ROSS		

Parking

Base Camp
Location Type : Filming Location

Crew Parking
Location Type : Other Location
2752 Fruitdale St., Los Angeles, CA, 90039

Parking Notes
Could not find an actual address for the lot

NOT A PERMIT

Permit #F001477785

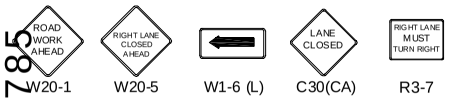

W20-1 W20-5 W1-6 (L) C30(CA) R3-7

Ⓢ TRAFFIC SIGNAL

● TRAFFIC CONE

TYPE I W/ SIGN

HIGH LEVEL WARNING DEVICE

ALL TRAFFIC CONTROL WILL BE INSTALLED TO MEET OR EXCEED THE LATEST CA-MUTCD MINIMUM REQUIREMENTS

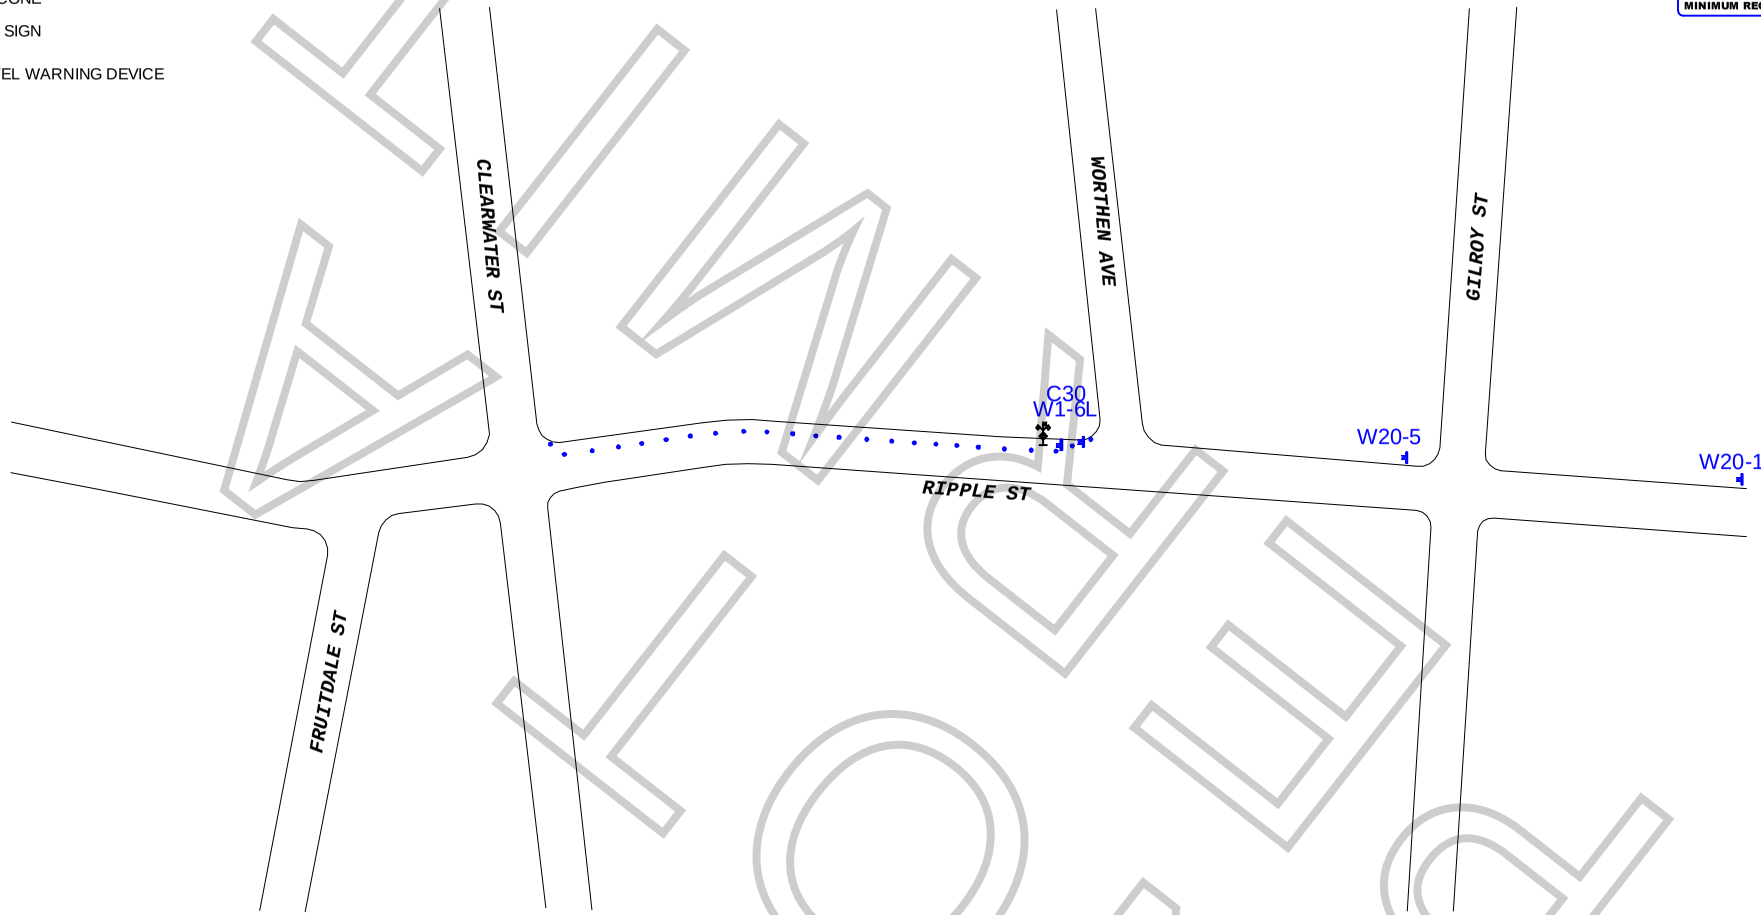

FLOOD ZONE

WORK ZONE TRAFFIC CONTROL PLAN
GENERAL NOTES

1. DATE/TIME: 2-5-19 & 2-6-19 FROM 06:00 HOURS TO 22:00 HOURS.

2. ALL SIGNING, STRIPING, AND TRAFFIC CONTROL DEVICES SHALL CONFORM TO THE (CURRENT) STATE OF CALIFORNIA DEPARTMENT OF TRANSPORTATION (CALTRANS) STANDARD PLANS AND STANDARD SPECIFICATIONS, CALIFORNIA MUTCD, AND ANY ADDENDUMS THERETO, AND AS SHOWN ON THESE PLANS, SYMBOLS AND ABBREVIATIONS USED ARE SHOWN ON CALTRANS STANDARD PLANS.
3. THERE WILL BE NO INTERFERENCE WITH TRAFFIC SIGNALS OR CROSSWALKS.
4. CONES WILL BE 28" MINIMUM HEIGHT AND HAVE REFLECTORIZED SLEEVES FOR NIGHT WORK.
5. POLICE WILL DIRECT TRAFFIC IF NECESSARY.

TCP FOR: HEY BABY FILMS, LLC: "ROSS"

LOCATION: E/S CURB - RIPPLE ST
FROM CLEARWATER ST TO WORTHEN AVE
LOS ANGELES, CALIFORNIA

CONTACT: ELISA SMITH
OFFICE# 213-763-9000
JASON MADISON
PH# 310-806-2896

JCL TRAFFIC SERVICES
(213) 622-9775
C31-CA Lic # 805357

DATE REVISIONS

DRAFTER: MARIO MENJIVAR
SCALE: N.T.S.
FILM LA: CS

APPOINTMENT OF FILM THIS PRODUCTION SERVICES, INC. AS AUTHORIZED AGENT AND REPRESENTATIVE

I certify that I am a representative of Hey Baby Films LLc (Name of "Principal" / Production Company) ("Principal") and am authorized to enter into binding contractual agreements on Principal's behalf provided Principal has pre-approved such agreements. I further certify that I am authorized by principal to appoint other representatives and agents for Principal and to give such representatives and agents authority to enter into and bind Principal to agreements relating to the issuance and compliance with location film (e.g. theatrical, television, commercial, and other motion picture filming) and still photographic permits, including the permits themselves and any riders to such permits. Acting on the behalf of Principal in my capacity as it's authorized representative, I appoint Film This Production Services, Inc. (a.k.a. Film This) and it's employees and agents ("Film This") as Principal's authorized representatives and agents to apply for and receive location film (e.g. theatrical, television, commercial, and other motion picture filming) and still photographic permits on behalf of Principal through the *FILML.A., INC.* for any city , county or other jurisdiction where *FILML.A., INC.* operates, in accordance with Principal's instructions, to negotiate, discuss, accept, modify, agree to bind the Principal to the terms and conditions of such permits (including any restrictions and/or community guidelines applicable to any such permit) and to execute such permits on behalf of Principal. Principal understands, acknowledges and agrees that it (and/or it's insurer) remains responsible for liable and all obligations imposed by or incidental to any permit or rider issued to Principal signed by an employee or agent of (including any coordinator, runner or messenger used by) Film This. Principal further agrees to comply with the terms and conditions of any such permits and hereby appoints Film This as an authorized representative to facilitate compliance with such terms and conditions following issuance of such permits and to enter into agreements for Principal with respect thereto. Any person, City, agency, entity or organization (including *FILML.A., INC.* and any city, county or other jurisdiction where *FILML.A., INC.* operates) may rely on this appointment and not need obtain any further authorization for any act described herein. An original or faxed copy of this appointment shall be sufficient and may be treated as an original for all purposes. The appointment may be revoked by Principal at anytime in writing delivered to *FILML.A., INC.*, but in any case shall expire one (1) year from the date of execution set forth below.

I declare under penalty of perjury under the laws of the State of California that I am authorized to appoint Film This as an agent for Principal and based on that authority I hereby appoint Film This as Principal's agent as set forth herein.

Dated 2/4/19

By _____ (Representative's Signature)

Hey Baby Films LLC	316 S Venice Blvd
Name of "Principal" (Production Company)	Principal's Address
Jason Madison	Venice Ca 90291
Print Princpal Representative's Name	City, State, Zip Code
Location manager	90291
Representative's Title (i.e. UPM, Loc Mgr)	Principal's Telephone Number

NOT A PERMIT